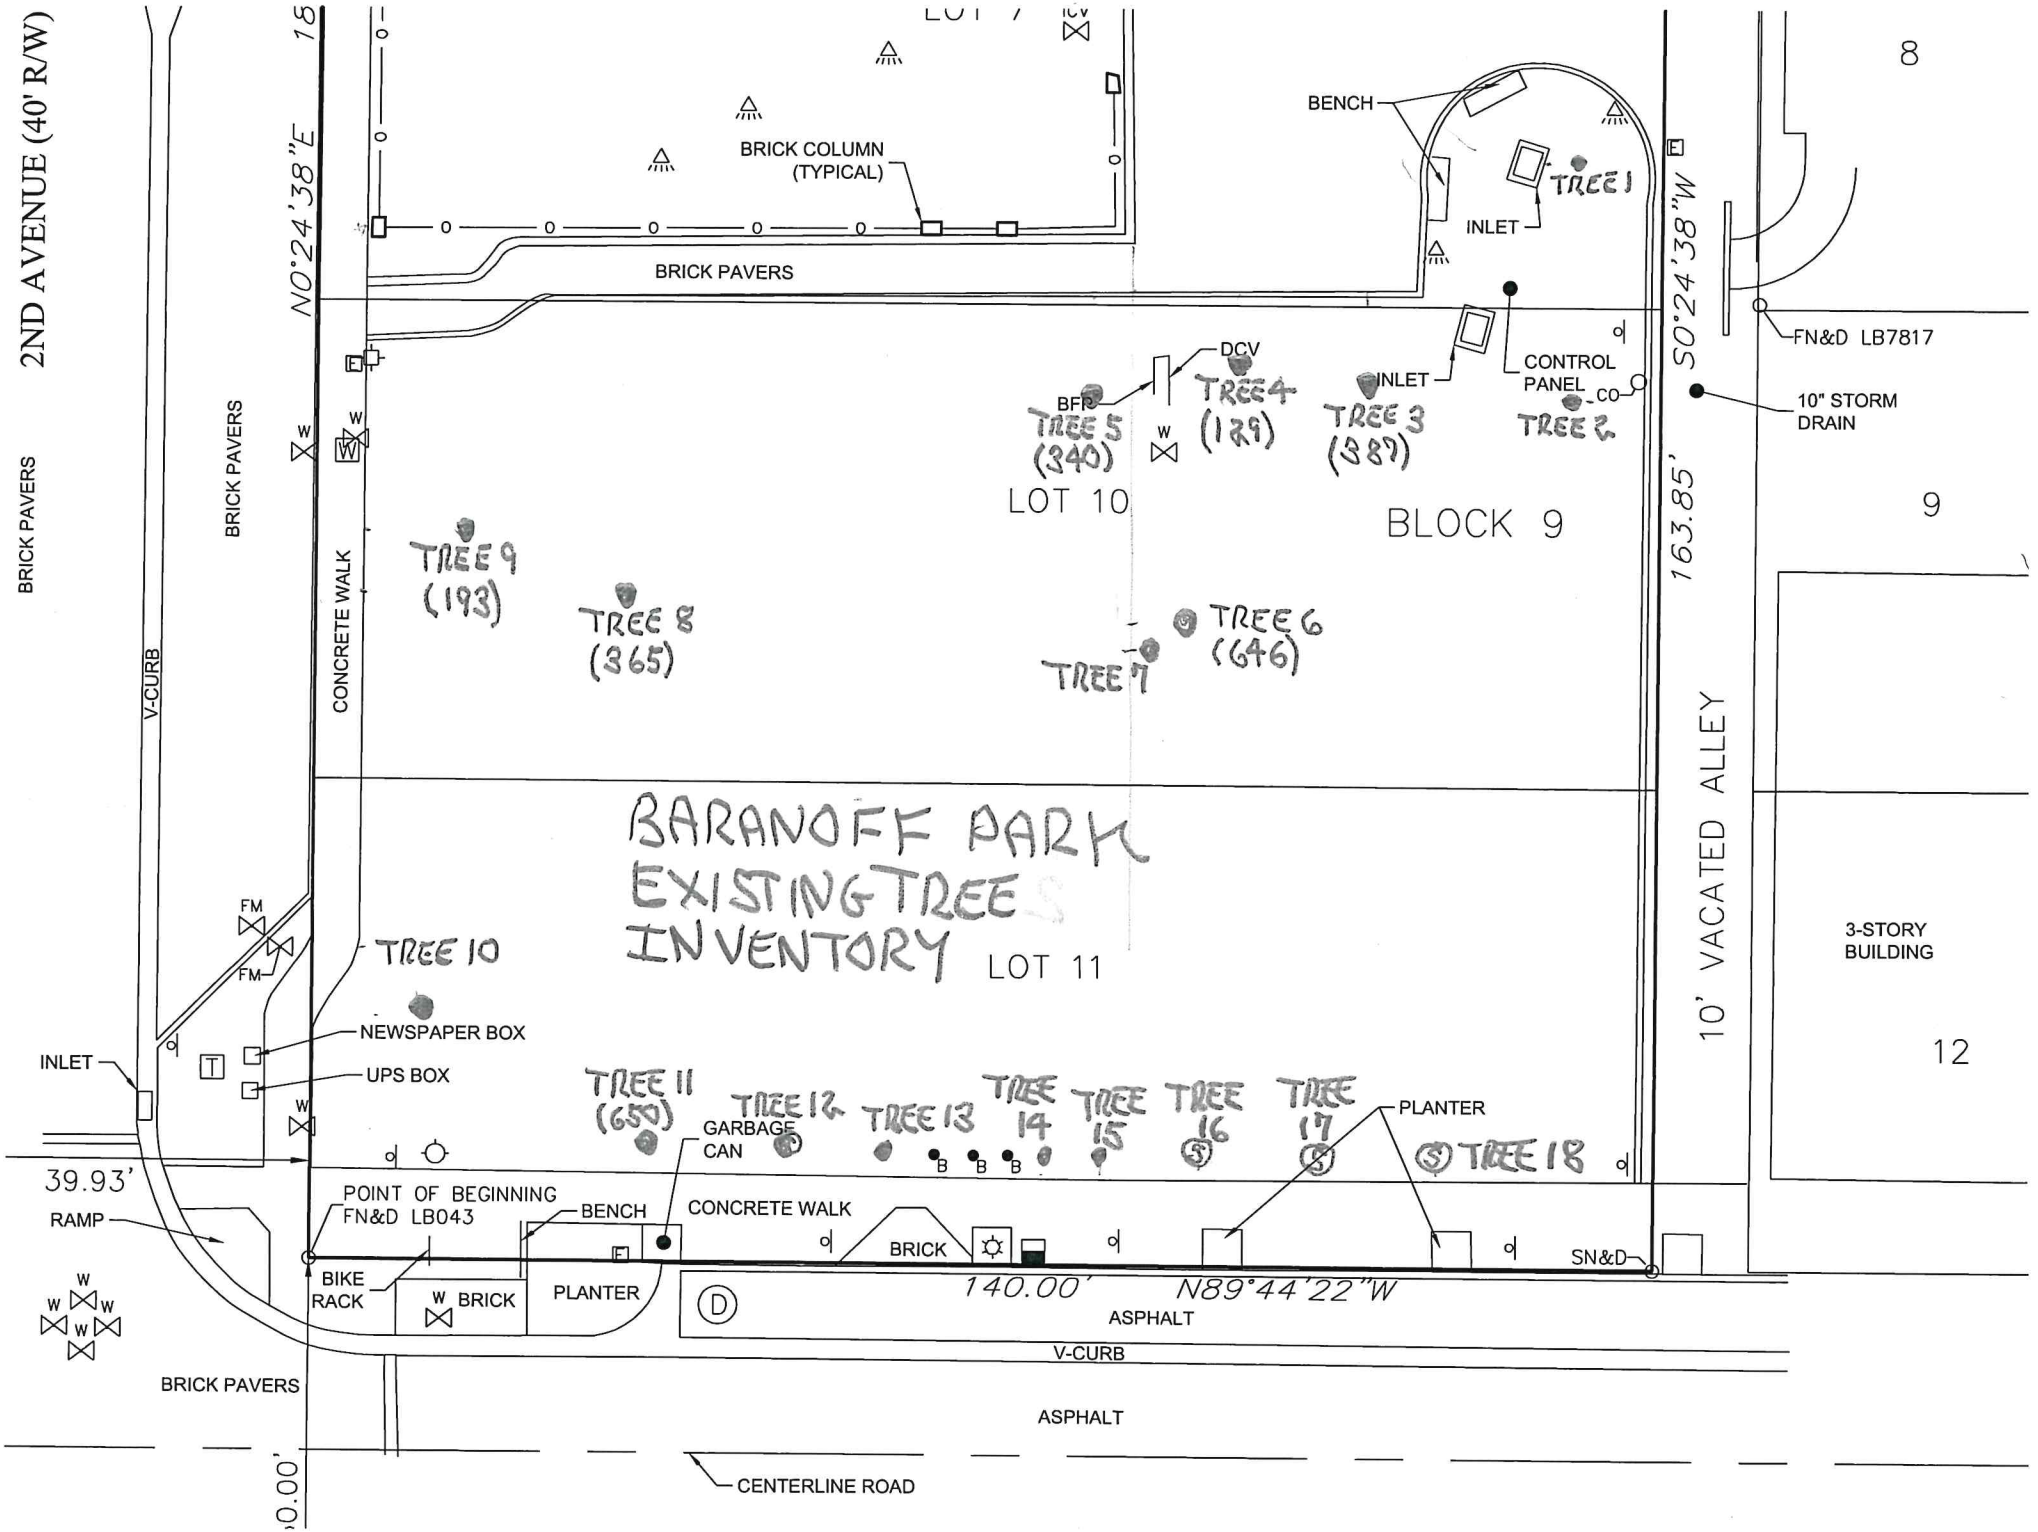
2ND AVENUE (40' R/W)
BRICK PAVERS
BRICK PAVERS
V-CURB
CONCRETE WALK
NO°24'38"E
BRICK COLUMN (TYPICAL)
BRICK PAVERS
BENCH
TREE 1
INLET
FN&D LB7817
10" STORM DRAIN
SO°24'38"W
163.85'
10' VACATED ALLEY
8
9
12
3-STORY BUILDING
DCV
INLET
CONTROL PANEL
CO
BFR
TREE 5 (340)
TREE 4 (129)
TREE 3 (387)
TREE 2
LOT 10
BLOCK 9
TREE 9 (193)
TREE 8 (365)
TREE 7
TREE 6 (646)
BARANOFF PARK
EXISTING TREE
INVENTORY
LOT 11
TREE 10
FM
FM
NEWSPAPER BOX
UPS BOX
INLET
TREE 11 (650)
TREE 12
TREE 13
TREE 14
TREE 15
TREE 16
TREE 17
TREE 18
PLANTER
GARBAGE CAN
39.93'
RAMP
POINT OF BEGINNING FN&D LB043
BENCH
CONCRETE WALK
BRICK
SN&D
BIKE RACK
W BRICK
PLANTER
140.00'
N89°44'22"W
ASPHALT
V-CURB
BRICK PAVERS
ASPHALT
CENTERLINE ROAD